A3

APPENDIX 4: PROPOSED PHASING AND SECTIONS PLANS

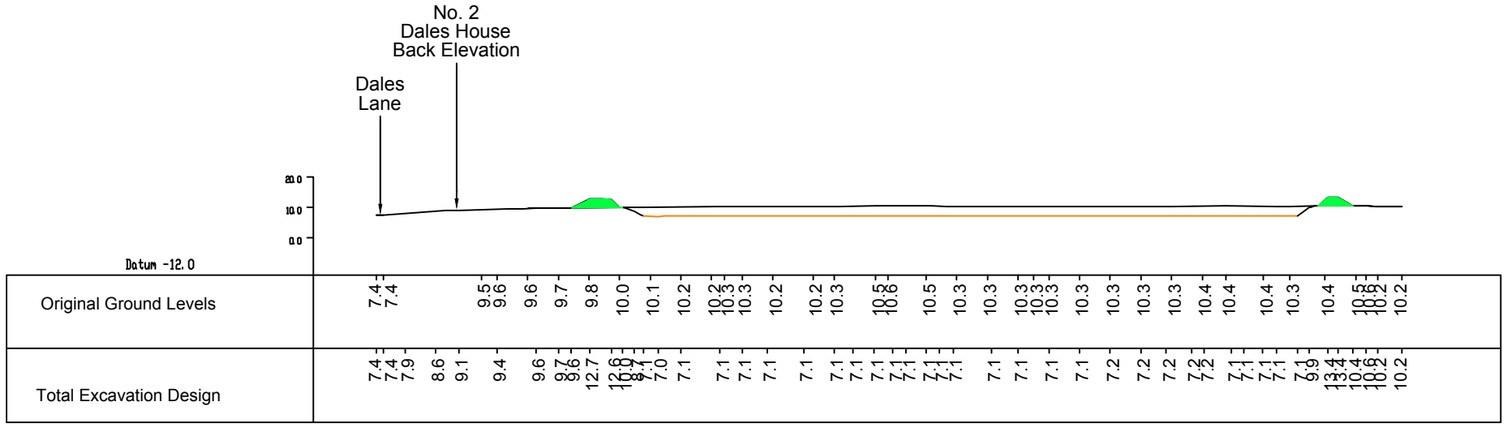

Section : A-A'

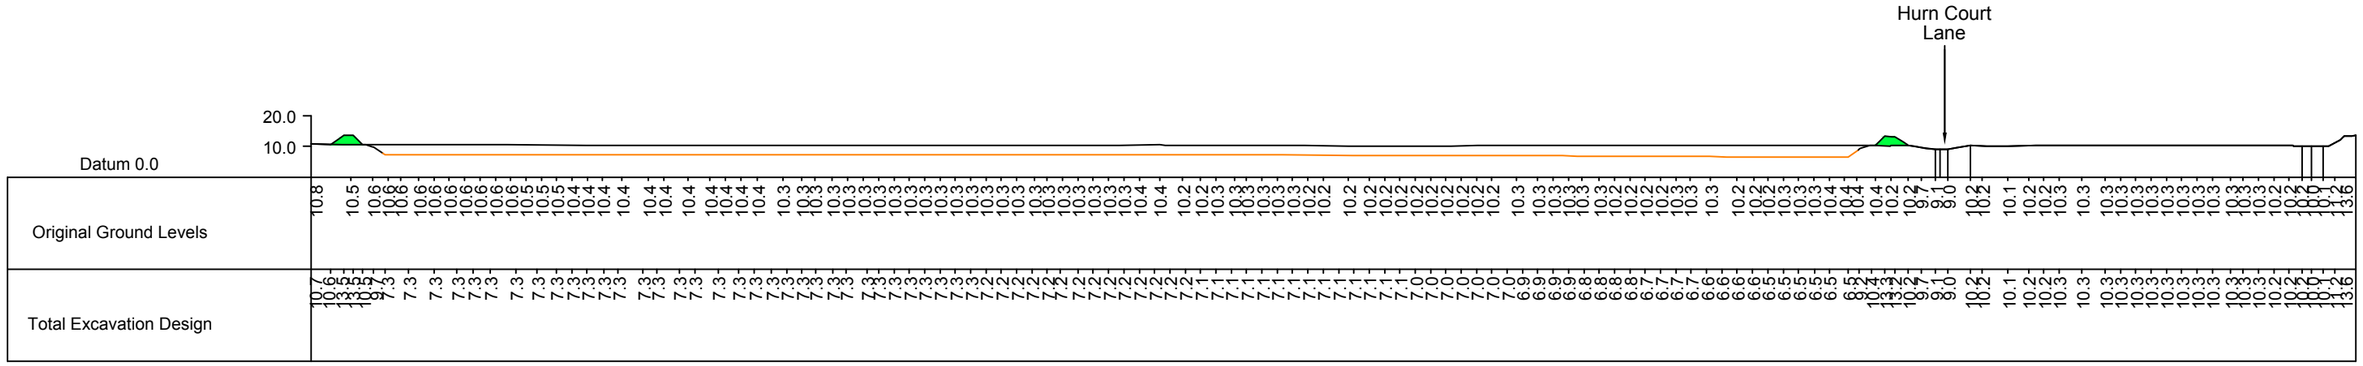

Section : B-B'

Existing ground and final post settlement fill level

Base of extraction

Soil storage and screen banks

See drawing ST14186-007 for reference to location of sections

REVISION	DETAILS	DATE	DRAWN	CHK'D	APP'D
F	Revised Section A-A'	24/10/17	MAB	RK	RK
E	Revised Section A-A'	17/05/17	WF	MEW	MEW
D	Amendment to Section	13/03/07	DR	MEW	MEW

CLIENT

Trustees
Viscount FitzHarris 1981 Settlement

PROJECT

Hurn Quarry Extension

DRAWING TITLE

Sections

DRG No	SCALE	DATE
ST14186-021	1:2000 @ A3	17/05/17
DRAWN BY	CHECKED BY	APPROVED BY
MAB	MEW	MEW

■ STOKE-ON-TRENT (HEAD OFFICE) TEL 0845 111 7777
☐ NEWCASTLE UPON TYNE TEL 0191 232 0943
☐ WEST BROMWICH TEL 0121 580 0909
☐ LONDON TEL 020 7287 2872
☐ CARDIFF TEL 029 2072 9191
☐ LEIGH TEL 01942 260101
☐ SHEFFIELD TEL 0114 245 6244
☐ EDINBURGH TEL 0131 555 3311
☐ TAUNTON TEL 01823 703100

wardell armstrong — your earth our world

© Copyright Reserved