LOCKETT & CO
Retail, Licensing and Training Consultants

Manor Park Convenience Store
82 Mellstock Avenue
Dorchester
Dorset
DT1 2BH

Appendix 1

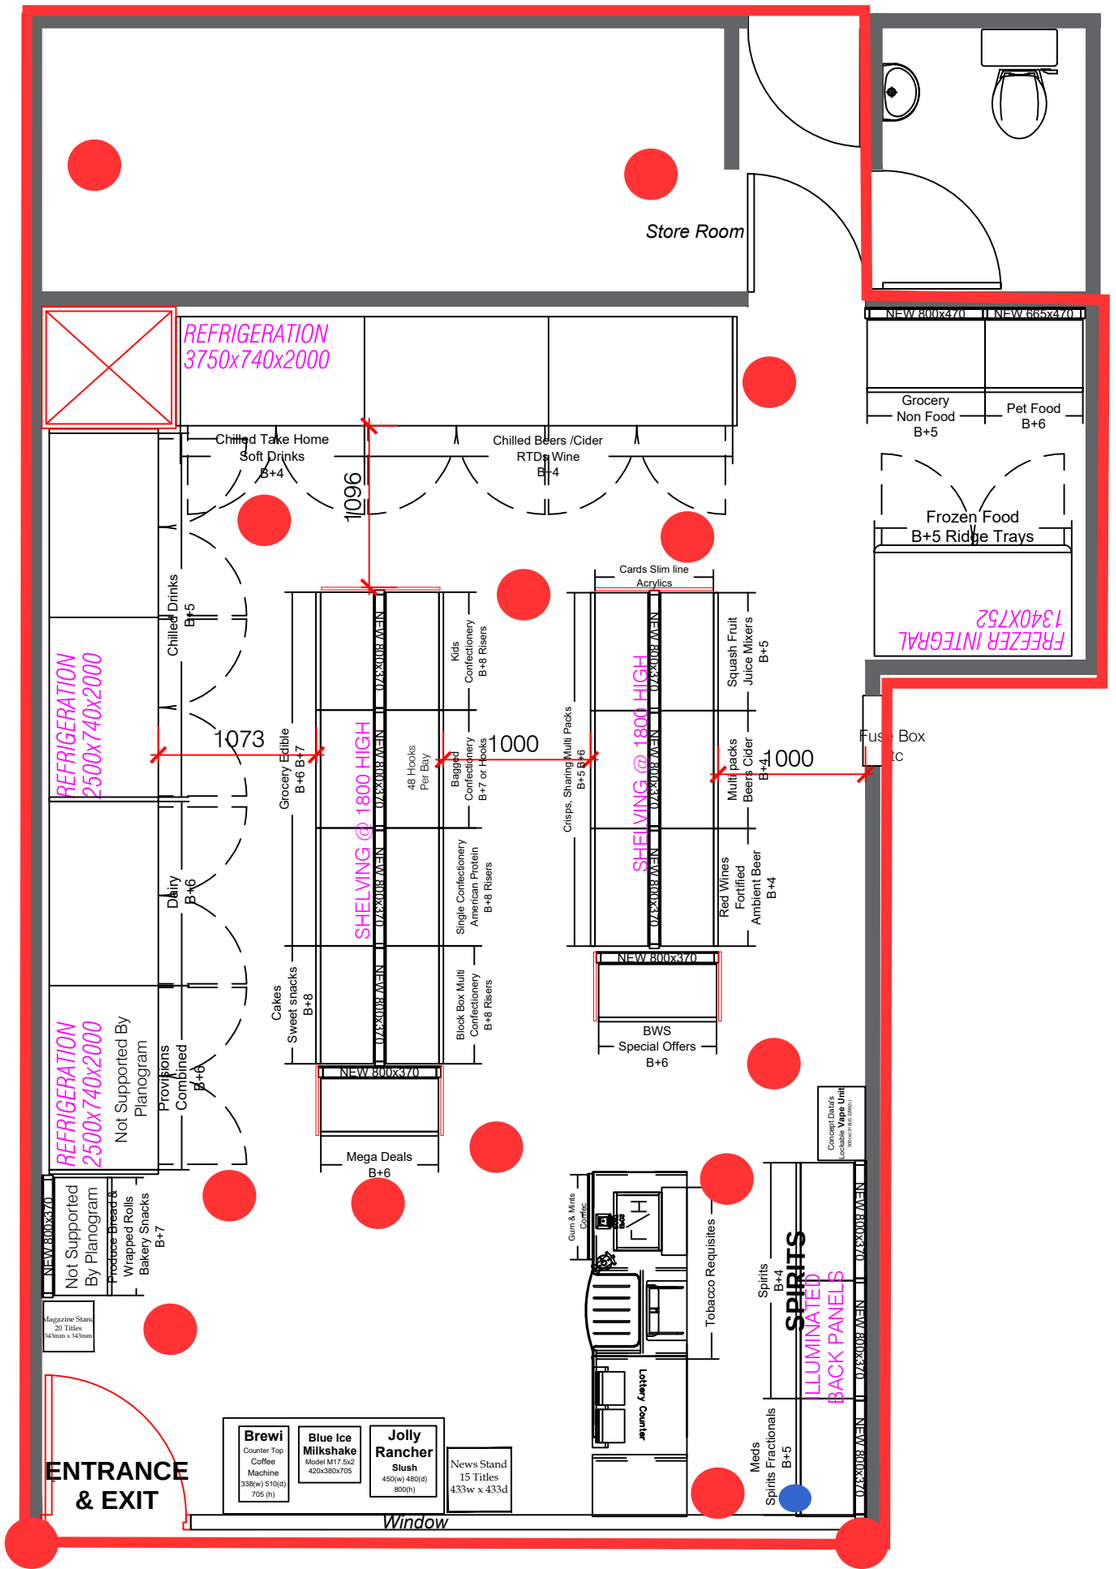

Key:	
	Area licensed for sale of alcohol for consumption off the premises
	Fire Extinguisher
	CCTV

Date: February 2024
Scale: 1:100