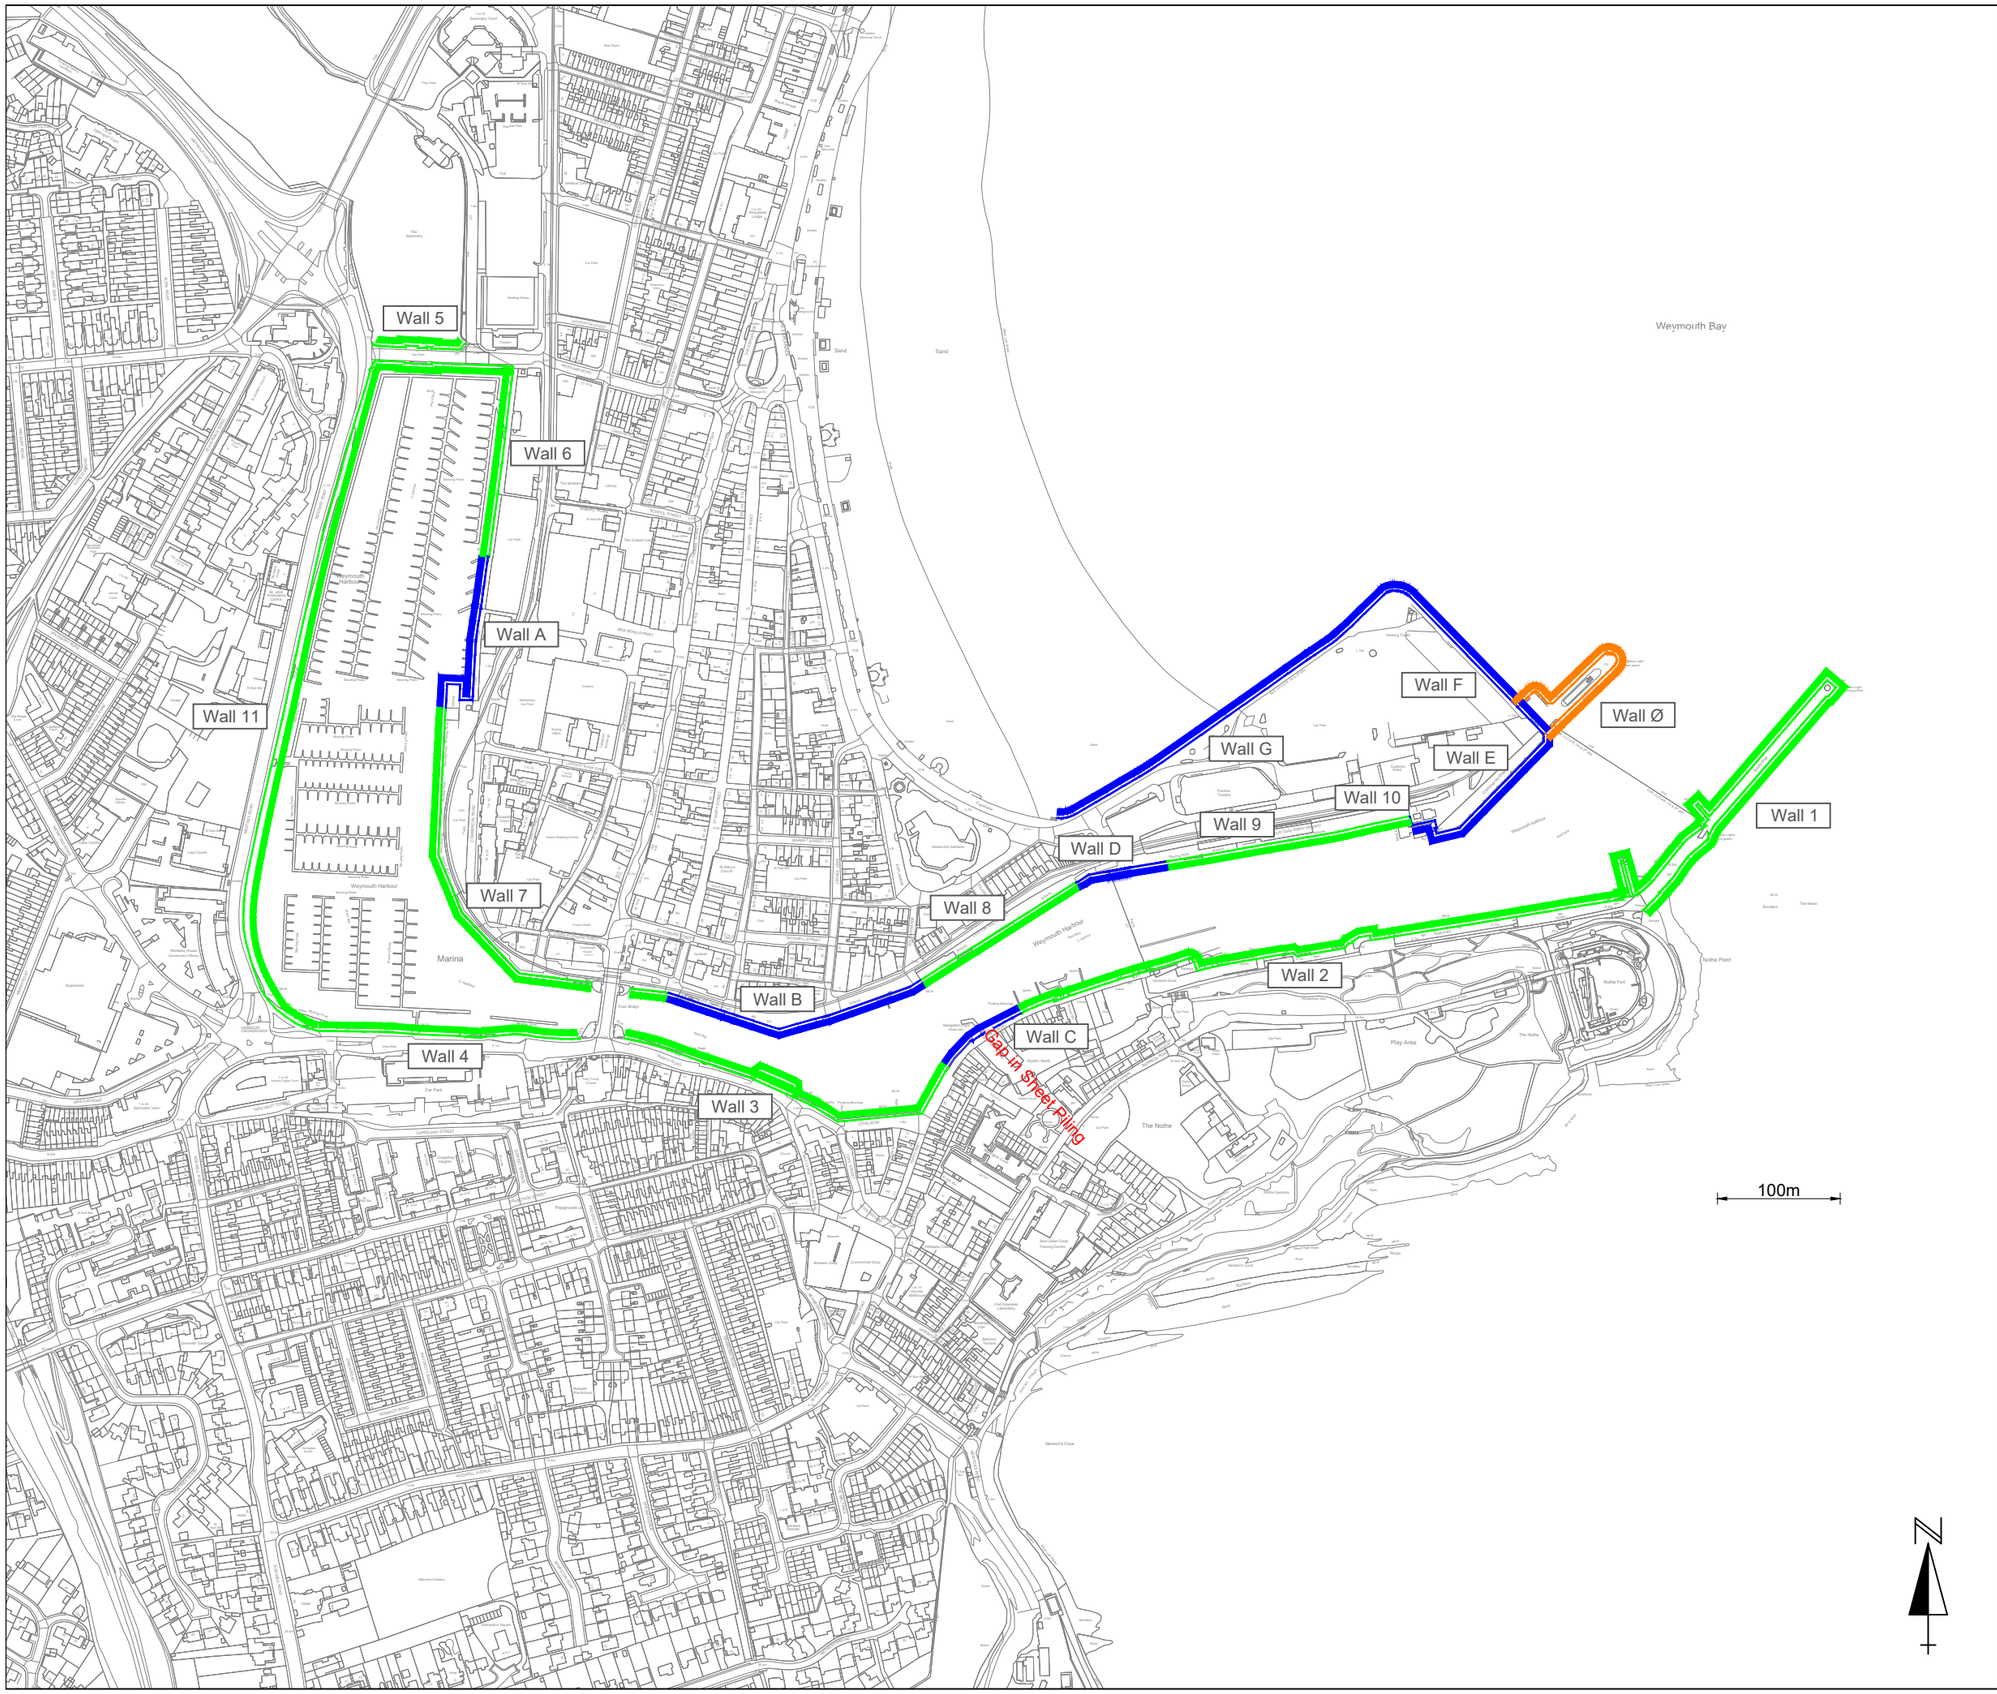

Key to existing walls

- Reinforced concrete / masonry (1-11)
- Sheet pile (A-G)
- Concrete pile/beam (Ø)

Rev	Date	Issue / Remarks	Checked
Rev	09Feb26	-	HW

Dorset Council

DORSET HIGHWAYS

Jack Wiltshire

Highways, Engineering and Transport

Project Title
Flood & Coastal Erosion Risk Management

Drawing Title
Weymouth Harbour Walls Location Plan

Scale (A3 Size)	Drawn By	Date
1:5000	MP	20 Sep 21

Drawing Number
200921

Drawing Status
-

Y:\engineers\Schemes\SCH 3208 Weymouth Harbour Walls Remediation\Drawings\Wall Locations 200921 Rev Feb 2026.dwg